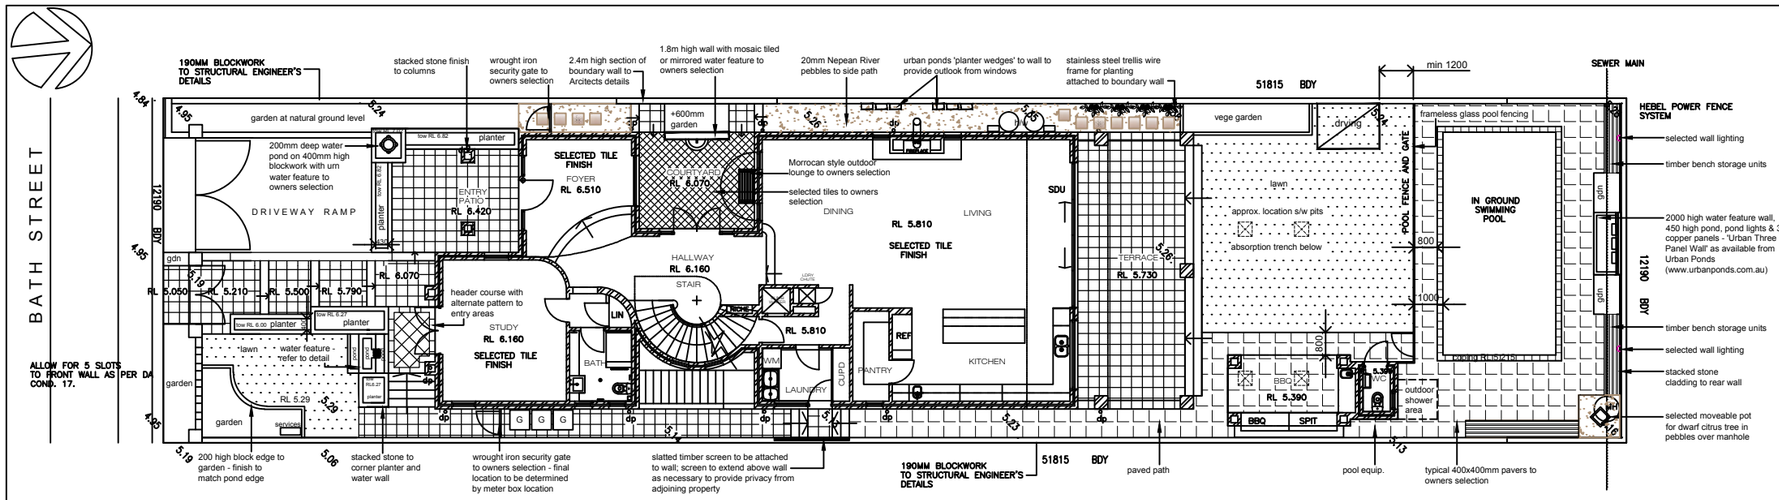

Landscape layout plan option 5 1:100

SYMBOL	SPECIES	No.	Pot Size	Mat. Hgt.	Stake	COMMON NAME
AF	Agonis flexuosa 'Burgundy'	1	45ltr	4m	yes	Weeping Myrtle
PS	Photinia 'Superbronze'	11	25ltr	3m	no	Photinia
SA	Syzygium australe 'Aussie Compact'	3	25ltr	3m	no	Lilly Pilly
CL	Citrus limon 'Dwarf'	1	25ltr	1.5m	no	Dwarf Lemon Tree
CR	Cordyline 'Red Star'	3	25ltr	1.5m	no	Red Cordyline
PA	Phormium 'Annas Red'	6	200mm	1.5m	no	Red NZ Flax
WF	Westringia 'Wynyabbie Gem'	5	200mm	1.2m	no	Coastal Rosemary
ND	Nandina domestica 'Gulf Stream'	6	150mm	1.2m	no	Red Nandina
AA	Acmena 'Allyn Magic'	25	150mm	0.8m	no	Dwarf Lilly Pilly
PN	Passiflora 'Ned Kelly'	2	200mm	climber	no	Passionfruit Vine
DR	Dianella revoluta 'Little Rev'	44	150mm	0.3m	no	Flax Lily
SM	Sedum morganianum	6	150mm	0.3m	no	Donkeys tails
CT	Cerastium tomentosum	8	150mm	g.cover	no	Snow In Summer
	Palmetto Buffalo turf					

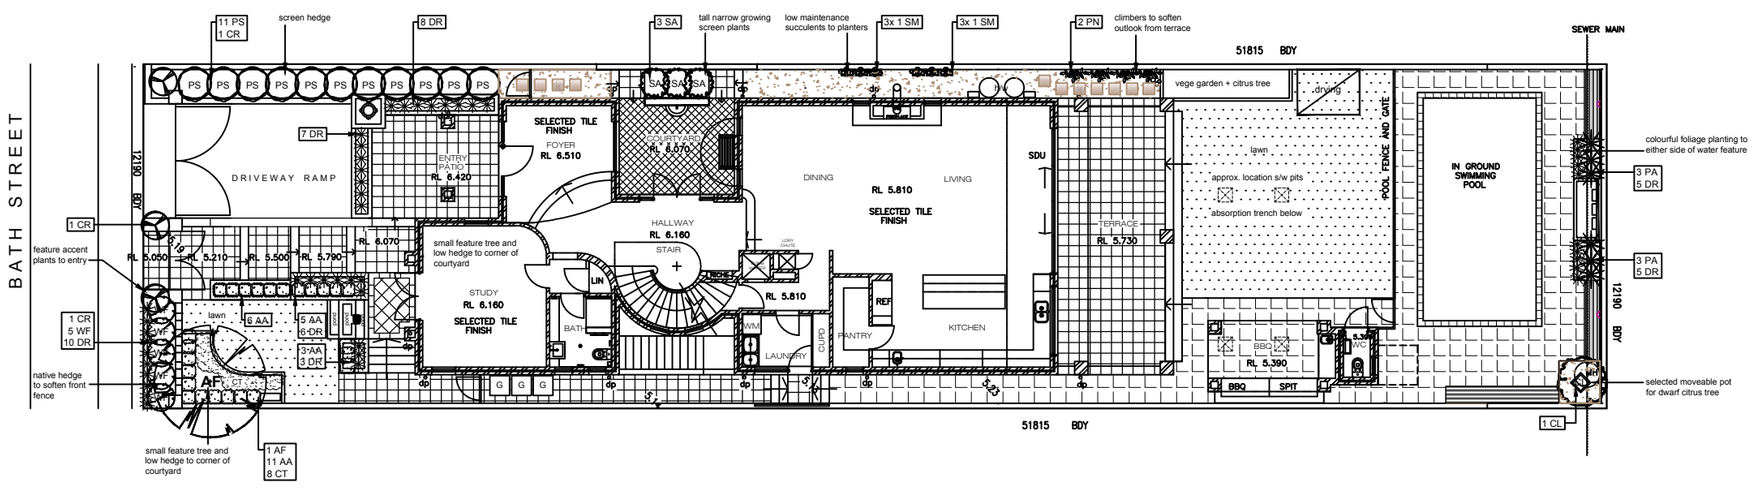

Landscape planting plan 1:100

1st floor planting 1:100

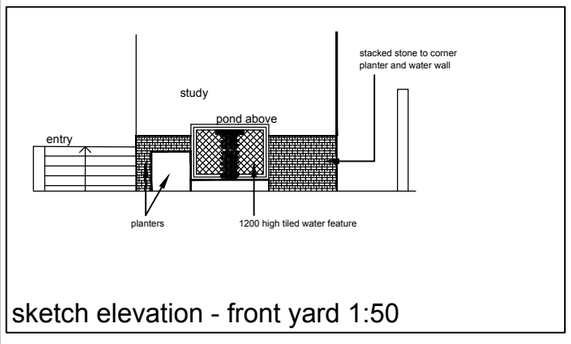

sketch elevation - front yard 1:50

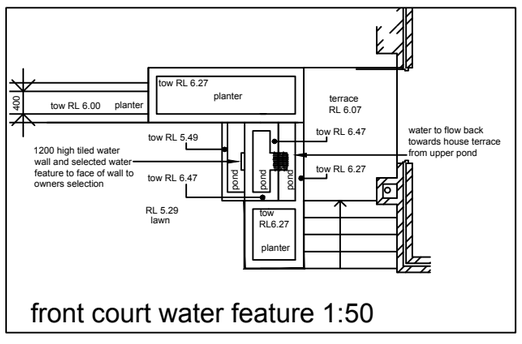

front court water feature 1:50

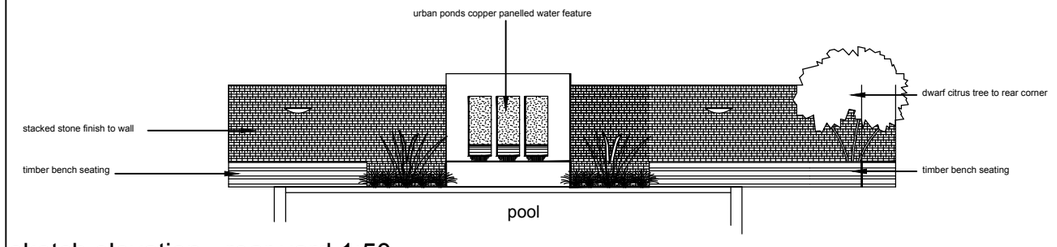

sketch elevation - rear yard 1:50

A1 1:100 0 1 2 3 4 5 10m

DISCLAIMER
Every effort is made to ensure the accuracy of these documents, however they should be thoroughly checked before being issued to any other persons or authority or used for construction purposes. Any inaccuracies, ommisions or discrepancies should be referred back to Zenith Landscape Designs immediately.
COPYRIGHT
These drawings are copyright to Zenith Landscape Designs and may not be copied, used or reproduced in whole or in part in any way without the prior permission of Zenith Landscape Designs
ACKNOWLEDGEMENTS
Architectural Information provided by Teknicon Design

NOTES
1. Vehicular pavement, fencing and built structure details shall be to Architect's specification.
2. All surface and sub-surface drainage requirements shall be to Engineers details.
3. Numeric dimensions should be taken in preference to scaling.
4. All dimensions should be checked on-site prior to commencing construction.
5. Contractors shall verify the location of all site features prior to commencing works.
6. Soil testing has not been undertaken as part of the preparation of this design; Contractors shall determine the need for soil testing prior to any planting works.
7. A search of underground services has not been undertaken as part of the preparation of this design; it is recommended that Contractors contact DIAL BEFORE YOU DIG ON 1100 prior to commencing any works.
8. This plan is to be read in conjunction with the architectural and engineering plans
9. It is recommended that an approved root barrier be installed to manufacturers recommendations to all tree planting in the vicinity of structures, walls and hard pavement areas.

DRAFT

ZENITH LANDSCAPE DESIGNS
Landscape Architecture
Alice Sutherland
as9944333@bigpond.com.au
zenithlandscapedesigns@bigpond.com.au

LANDSCAPE PLAN
CLIENT:
REVISIONS:

DRAWN	DATE	SCALE	SHEET	DRAWING No.
MG		1:100	1/1	